KEY

- DETECTOR - SMOKE
- FIRE ALARM SOUNDER
- FIRE ALARM CALL POINT
- ELECTRICAL DISTRIBUTION BOARD
- EMERGENCY LIGHTING
- FIRE DOORS
- FIRE CONTROL PANEL
- FIRE EXTINGUISHER CHEMICAL
- FIRE EXTINGUISHER WATER
- FIRE EXTINGUISHER FOAM
- FIRE EXTINGUISHER CO2
- FIRE BLANKET

- KITCHEN AREAS
- PUBLIC TOILETS
- BAR SERVERY
- STAIRWAYS FIRST FLOOR TO GROUND
- APPLICATION AREA

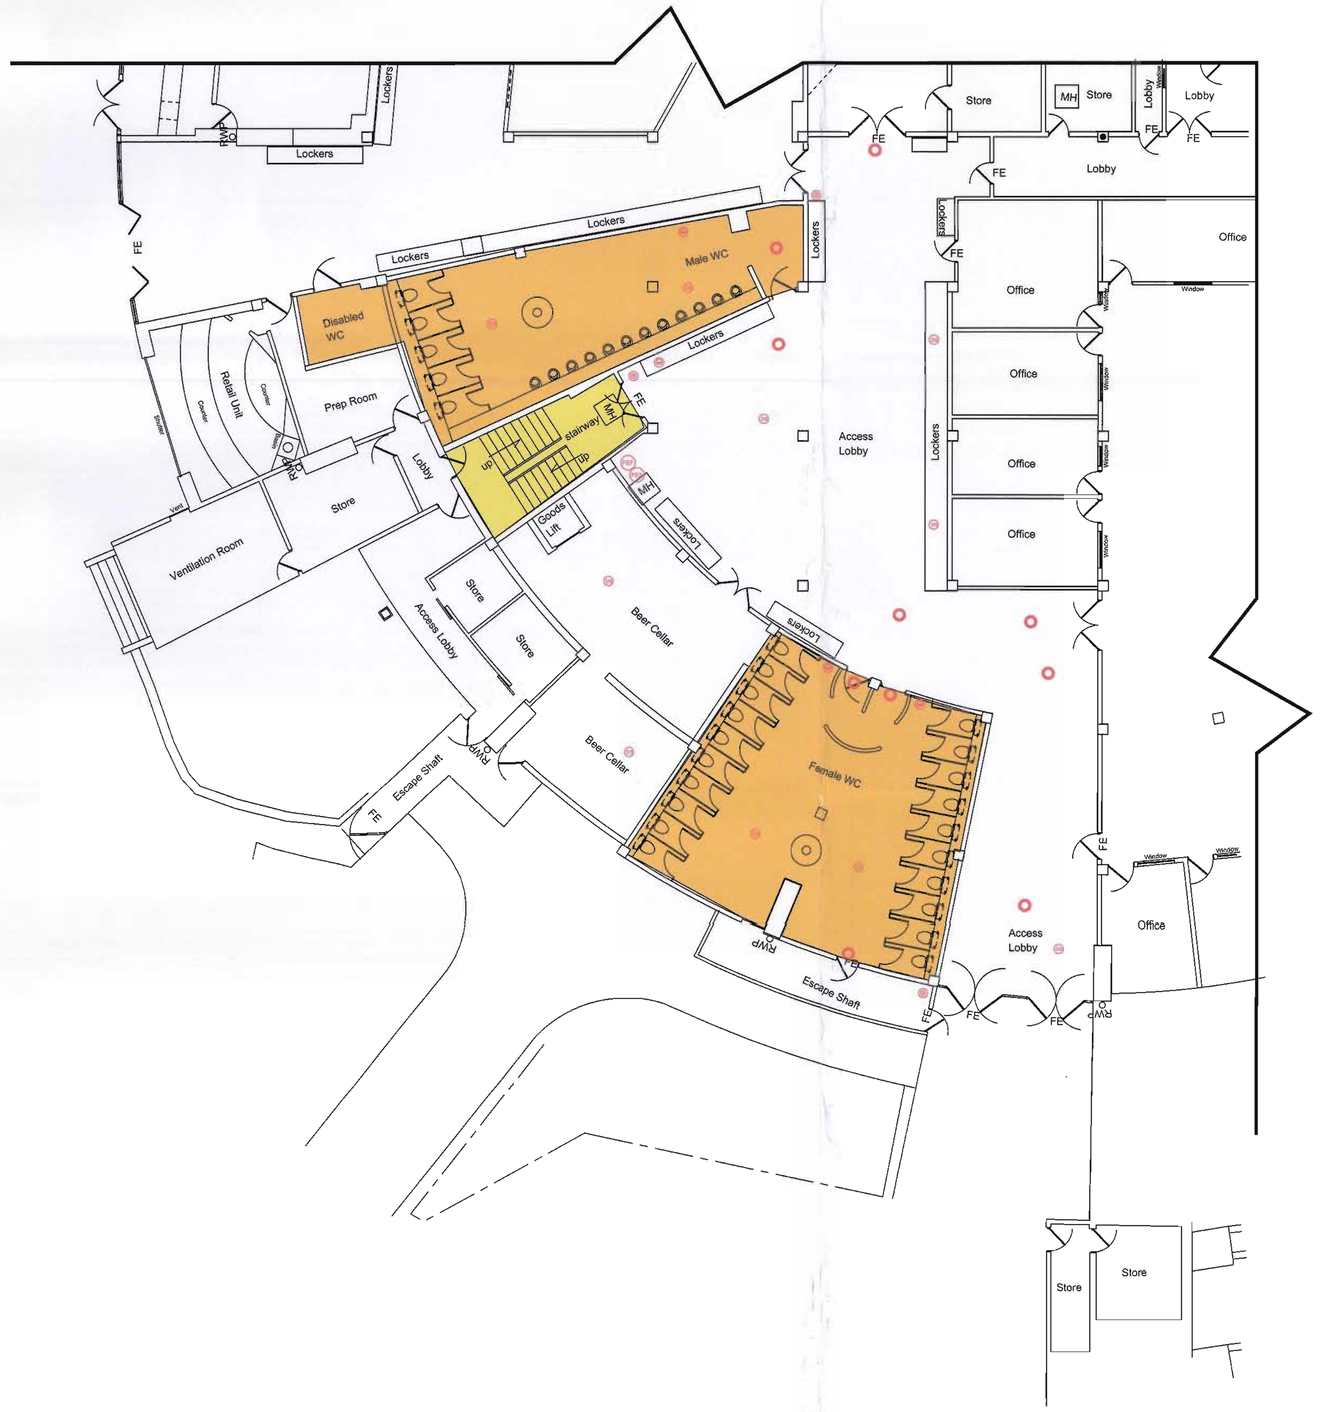

GROUND FLOOR

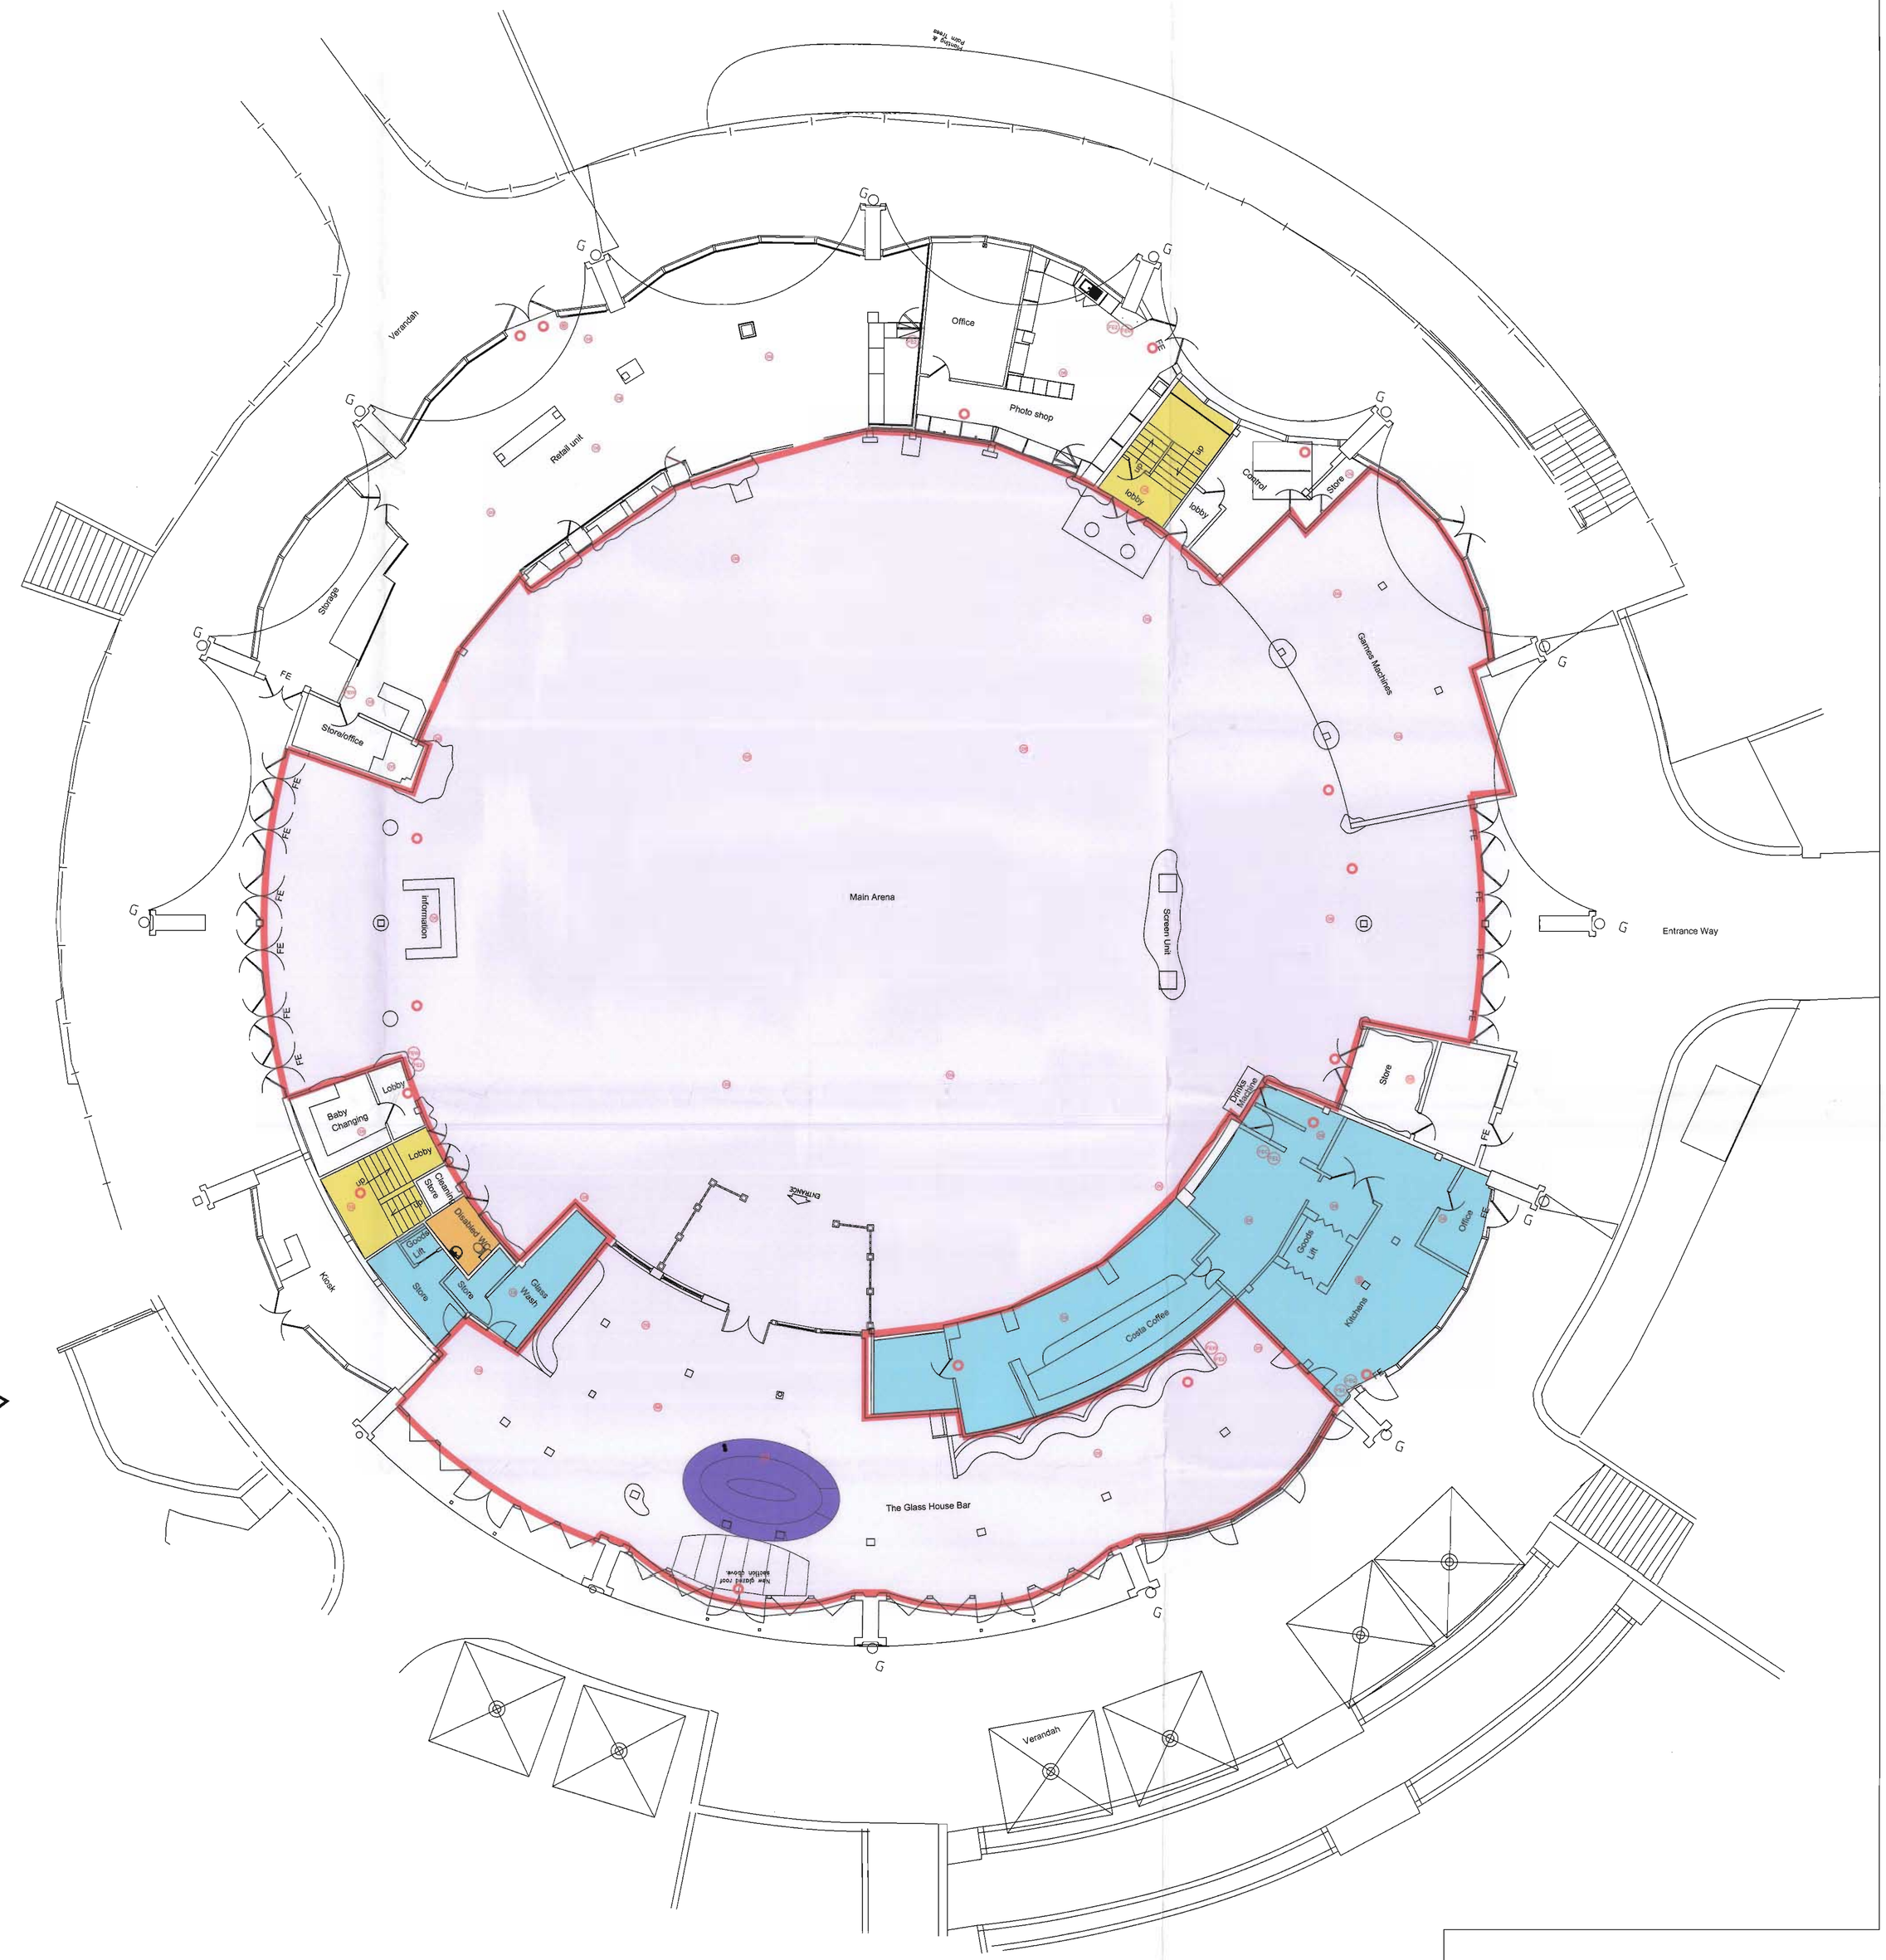

FIRST FLOOR

A 10-12-2011 SHADING ADDED

REV	Date	Revision note

Designed by	Drawing number	Sheet	Filename	Date	Scale
PGB	TPL LD 2011 01	1of 1		AUG 2011	1:100@A0

GbdD

LICENCE PLANS
DOME GROUND & FIRST FLOOR

Site
THORPE PARK

168 Hanworth Road, Hampton on Thames, Middlesex TW12 3EY
Tel - +44(0)7974 062032 Fax - +44(0)8717 142 091 SKYPE - PGBDESIGN
email pgb@gbdd.co.uk