
MAP OF AREA FOR PROPOSED REGULATION 7 DIRECTION

Date: 01/09/2026

Runnymede Borough Council
Runnymede Civic Centre
Station Road
Addlestone
Surrey KT15 2AH

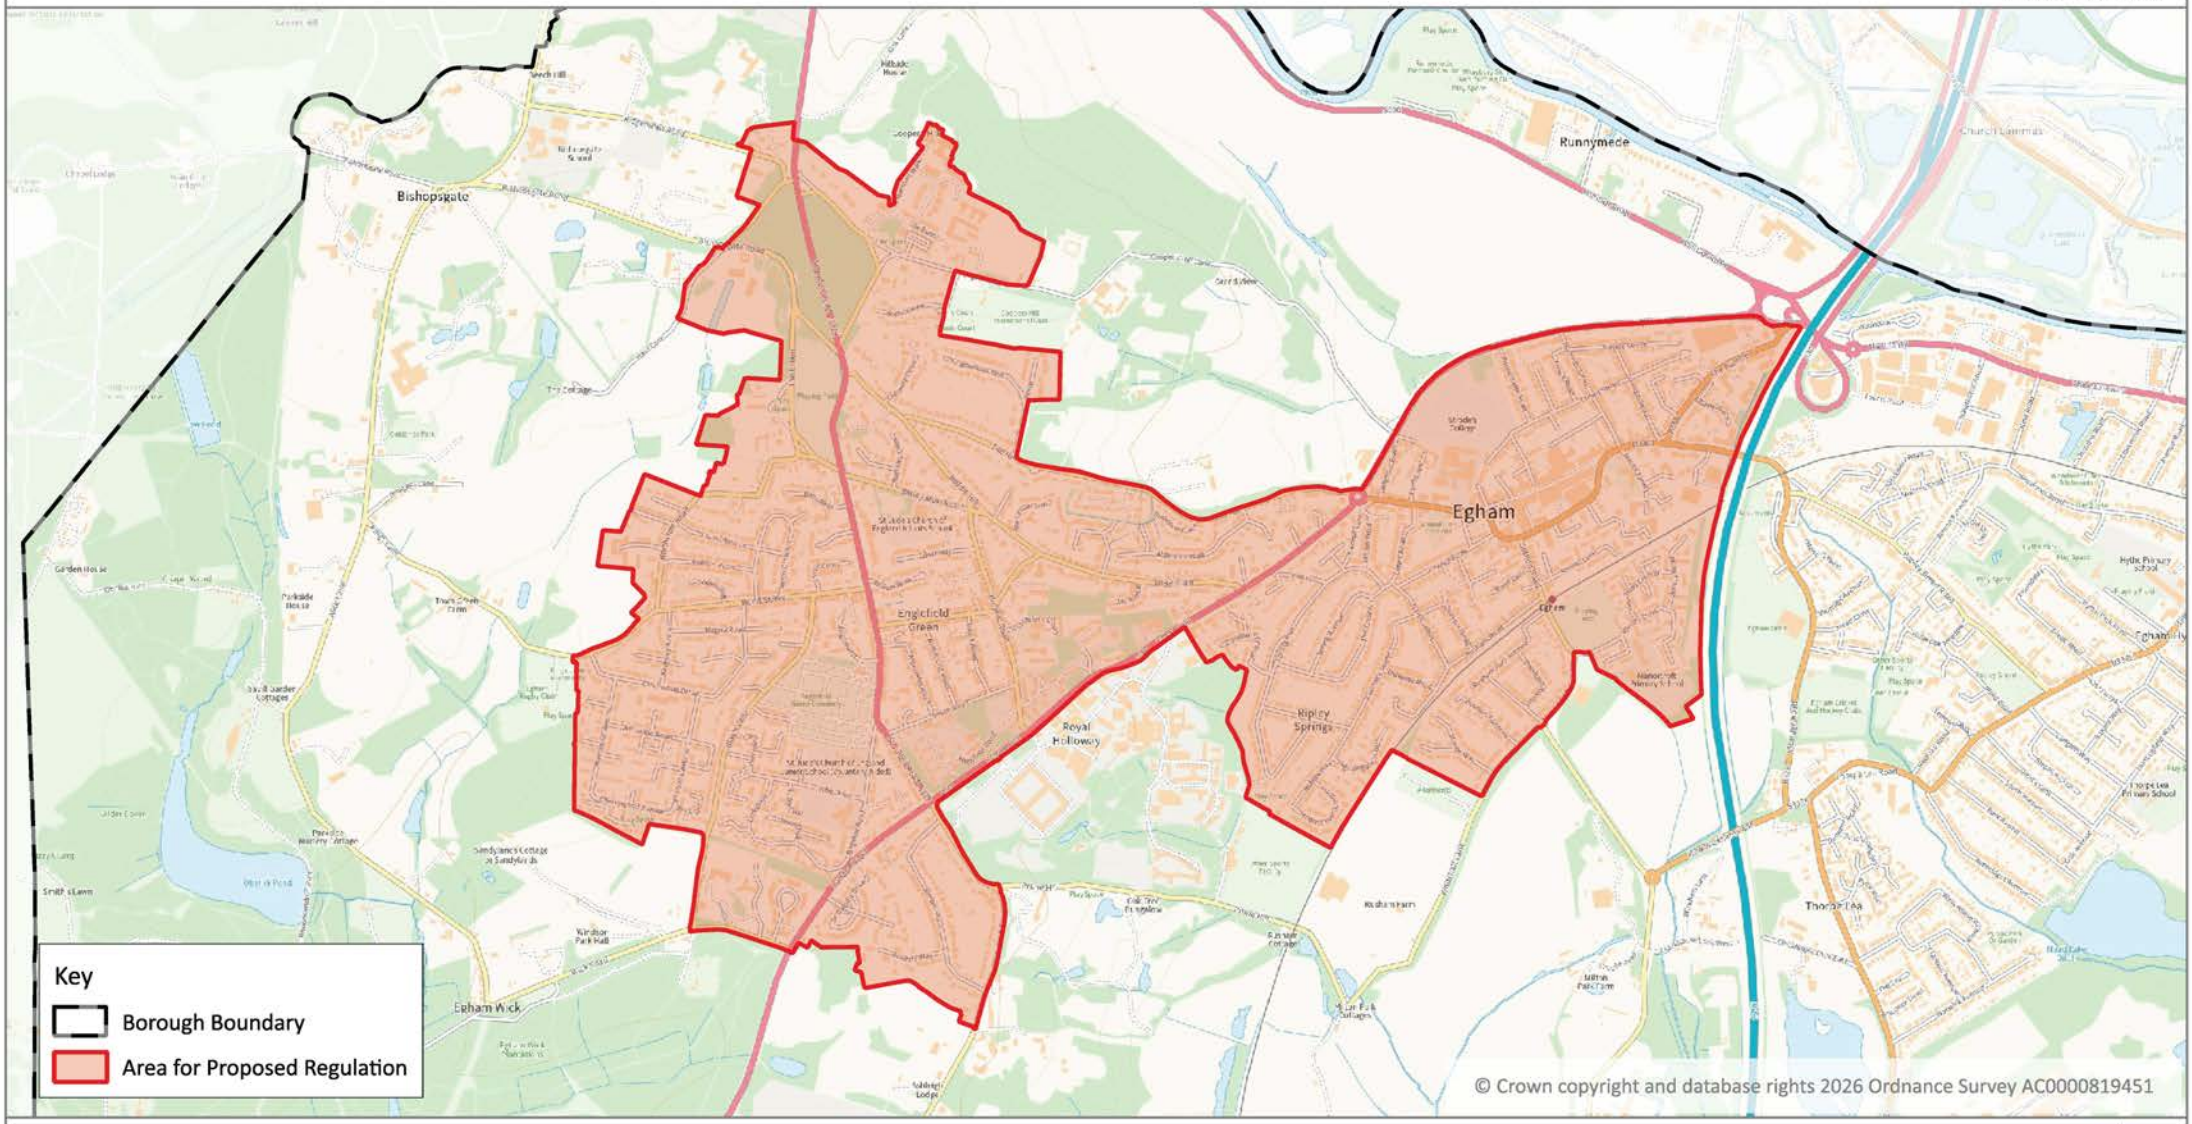

© Crown copyright and database rights 2026 Ordnance Survey AC0000819451

Scale: 1:20,000

0 400 800 m

produced by GIS section